CAPCO
CEILING AND PARTITION COMPONENTS

CAPCO: T38/35G PLASTERBOARD CONCEALED TEE SYSTEM
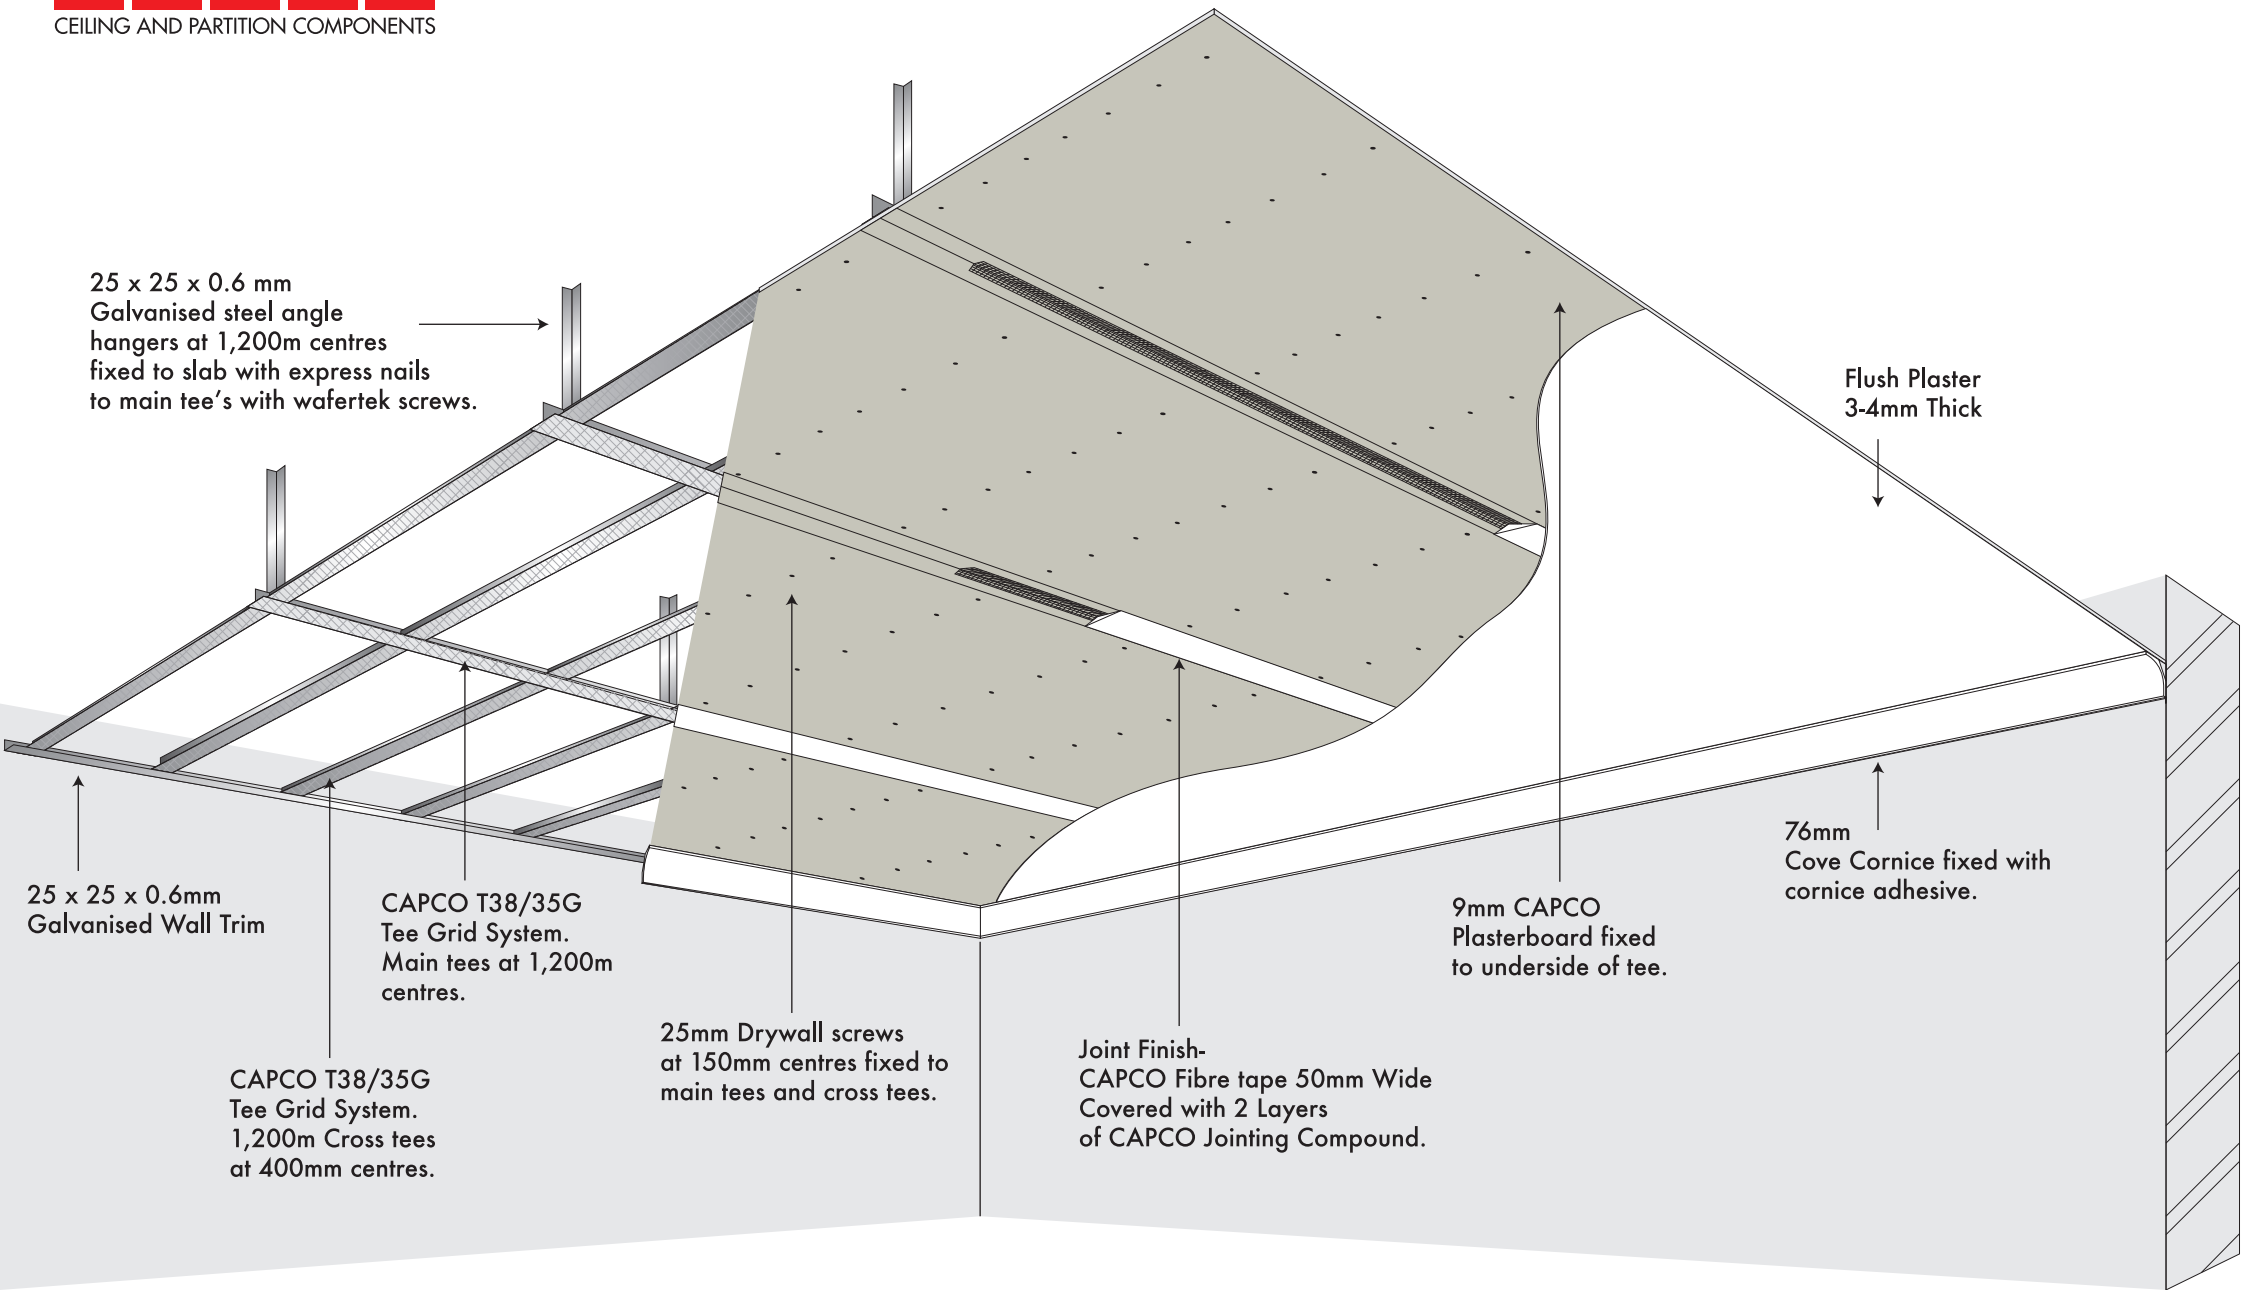
9mm Plasterboard