
CAPCO®
CEILING AND PARTITION COMPONENTS

HI-WALL SYSTEM

152mm Steel Stud & 154mm Steel Track

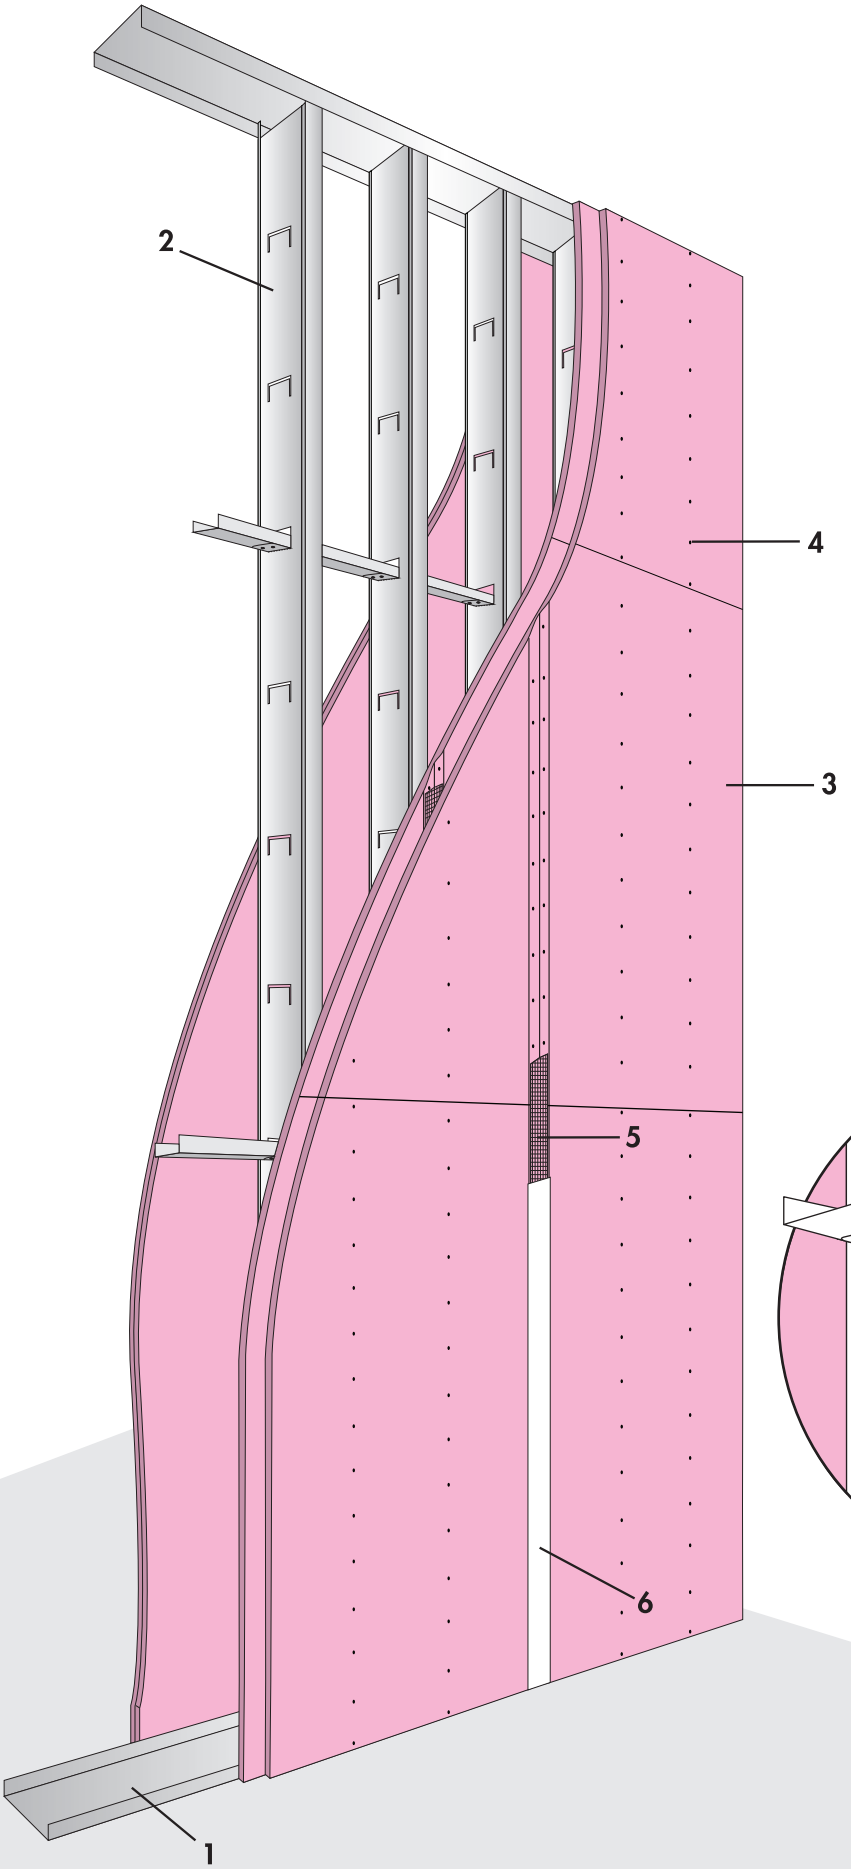


1. 154mm Hi-wall Deep Track
2. 152mm Hi-wall Stud
3. Capco FireShield Plasterboard
4. Drywall Screws
5. Capco 50mm Wide Fibre Tape
6. Knauf Jointing Compound

Performance

Fire: 120 Minute

Maximun Height: 11.800m


BRIDGING DETAIL

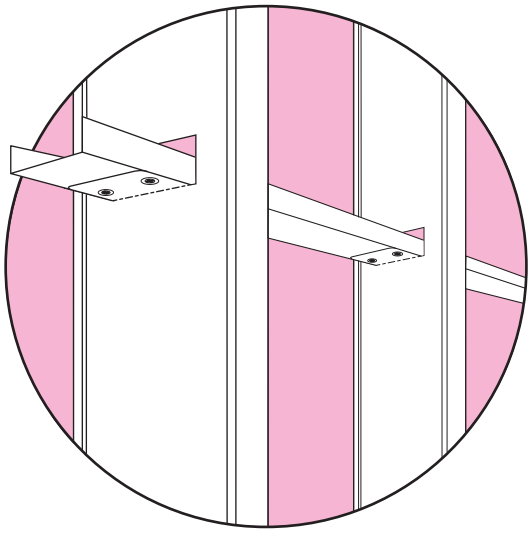


HI-WALL SYSTEM
152mm Steel Stud & 154mm Steel Track

CAPCO HI-WALL SYSTEM

Vertical Studs: 152 x 35 x 6.5 x 0.8mm at 400mm centres
Top & Bottom Tracks: 154 x 50 x 0.8mm
Horizontal Noggings: 65 x 32 x 0.5mm at 1.800m centres.
Boarding: 2 Layers of 15mm tapered edge "FireShield" gypsum board fixed to each side of partition. Staggered joints.

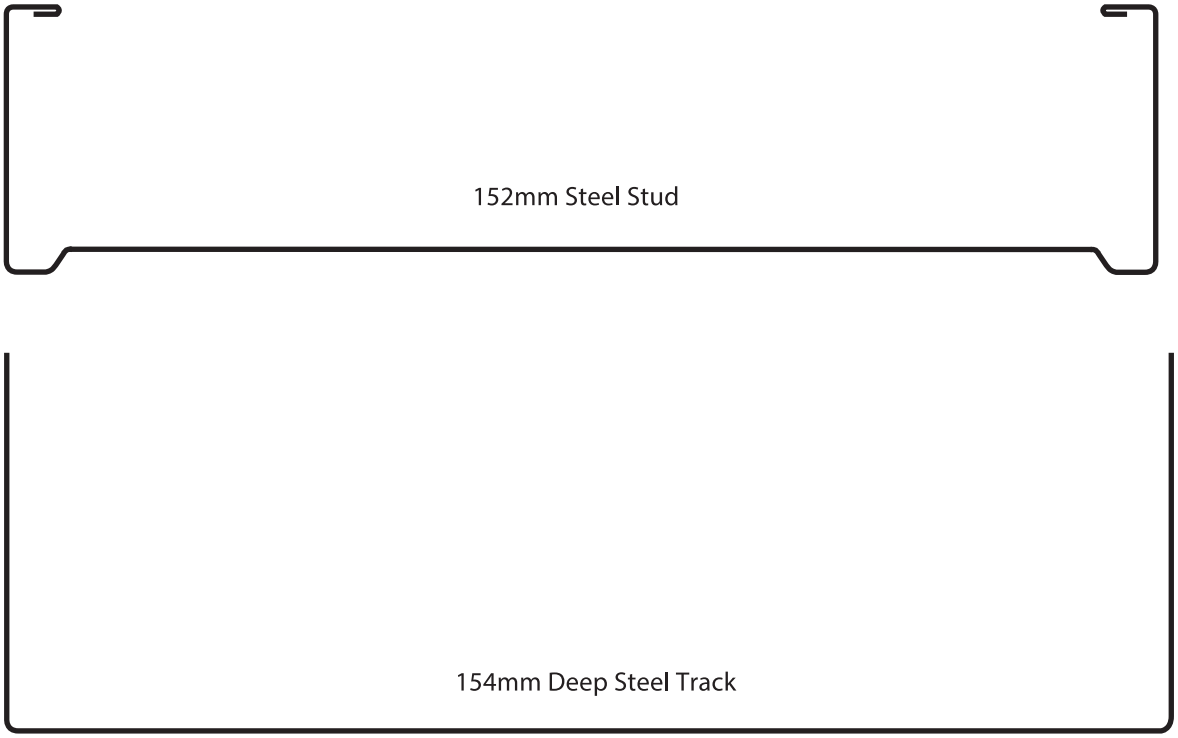

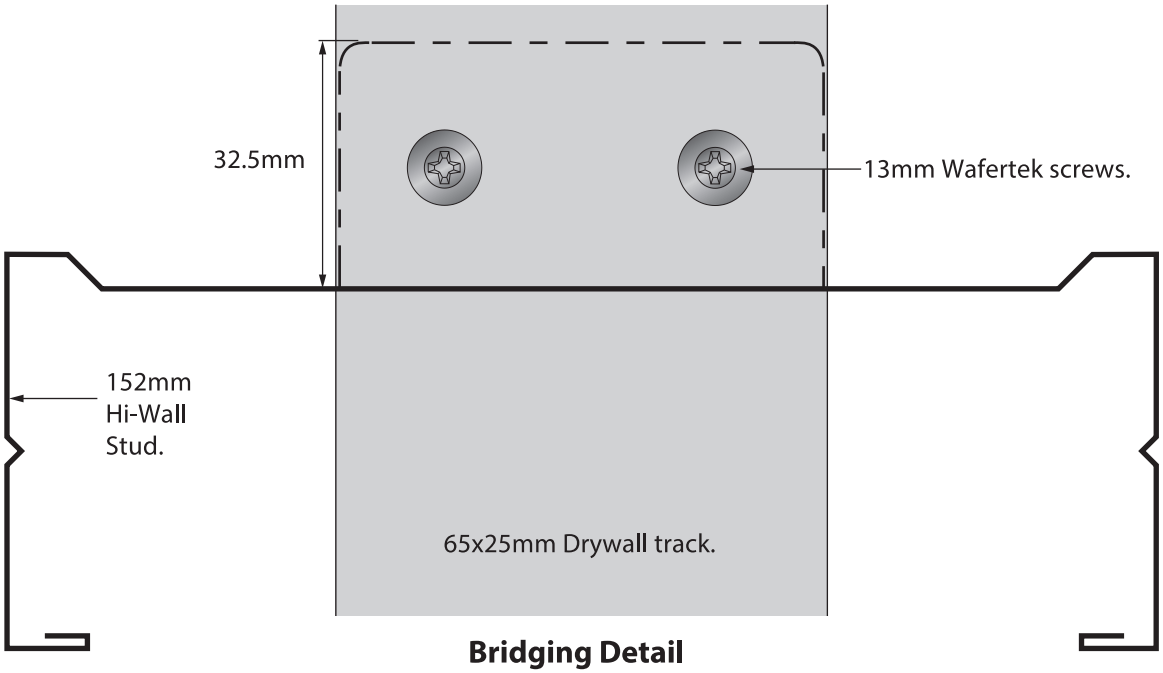

Bridging Detail